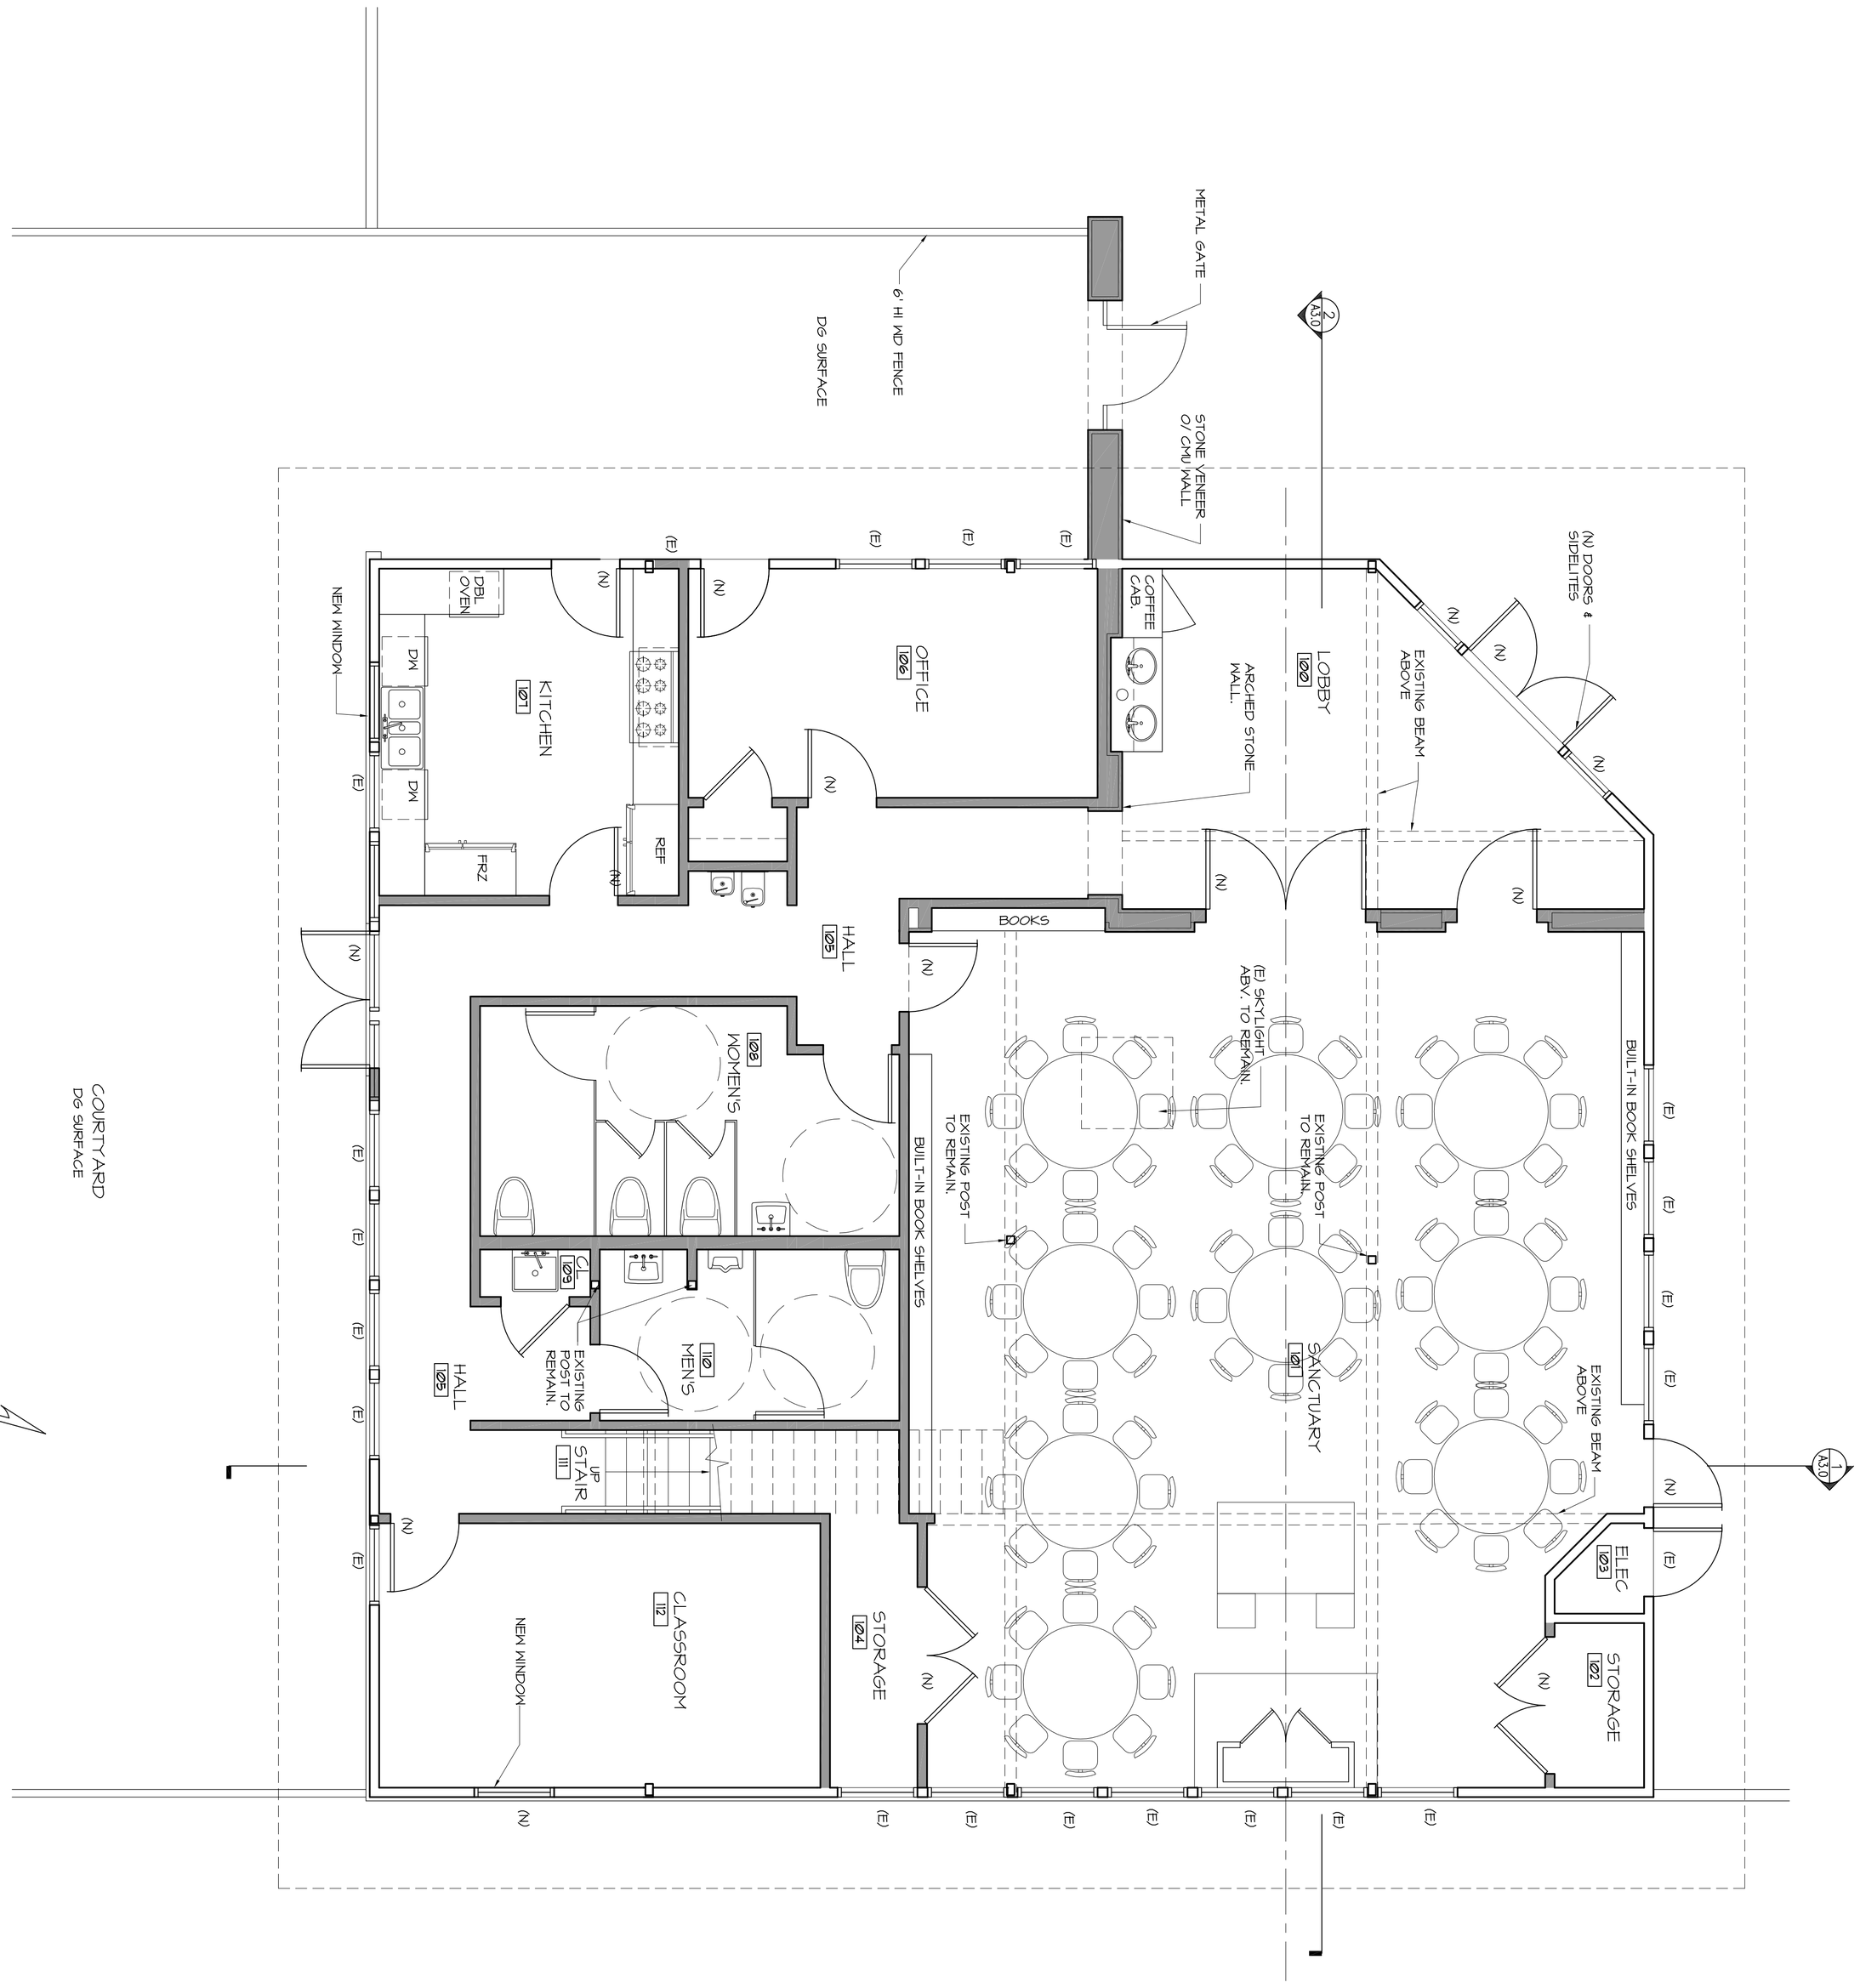

WALL TYPES LEGEND

NEW WALL

EXISTING WALL TO REMAIN

Sheet	A1.2
Job No:	
Drawn:	
Date:	6-13-17

FLOOR PLAN

RPS design
architecture
PO BOX 111
LAGUNITAS, CALIFORNIA 94938
(415) 314-0525
rpsuttman@rpsdesign.net

REMODEL OF EXISTING BUILDING FOR
THE CHABAD JEWISH CENTER
OF SONOMA COUNTY
2461 SUMMERFIELD ROAD
SANTA ROSA, CA
APN: 014-361-042

RPS DESIGN, HEREBY RESERVES ITS COMMON LAW COPYRIGHTS AND OTHER PROPERTY RIGHTS IN THESE PLANS, IDEAS AND DESIGN. THESE IDEAS, DESIGNS AND PLANS ARE NOT TO BE REPRODUCED, CHANGED OR COPIED IN ANY FORM OR MATTER WHATSOEVER, NOR ARE THEY TO BE ASSIGNED TO ANY THIRD PARTY WITHOUT FIRST OBTAINING THE EXPRESS WRITTEN PERMISSION AND CONSENT AND APPROPRIATE COMPENSATION TO RPS DESIGN. WRITTEN DIMENSIONS SHALL HAVE PRECEDENCE OVER SCALE DIMENSIONS. CONTRACTOR SHALL VERIFY AND BE RESPONSIBLE FOR DIMENSIONS AND CONDITIONS OF THE JOB AND RPS DESIGN, BE NOTIFIED IN WRITING OF ANY VARIATION FROM THE DIMENSIONS, CONDITIONS AND SPECIFICATIONS APPEARING ON THESE PLANS. THESE PLANS SHALL BE RETURNED UPON REQUEST.

File

Revisions	By